






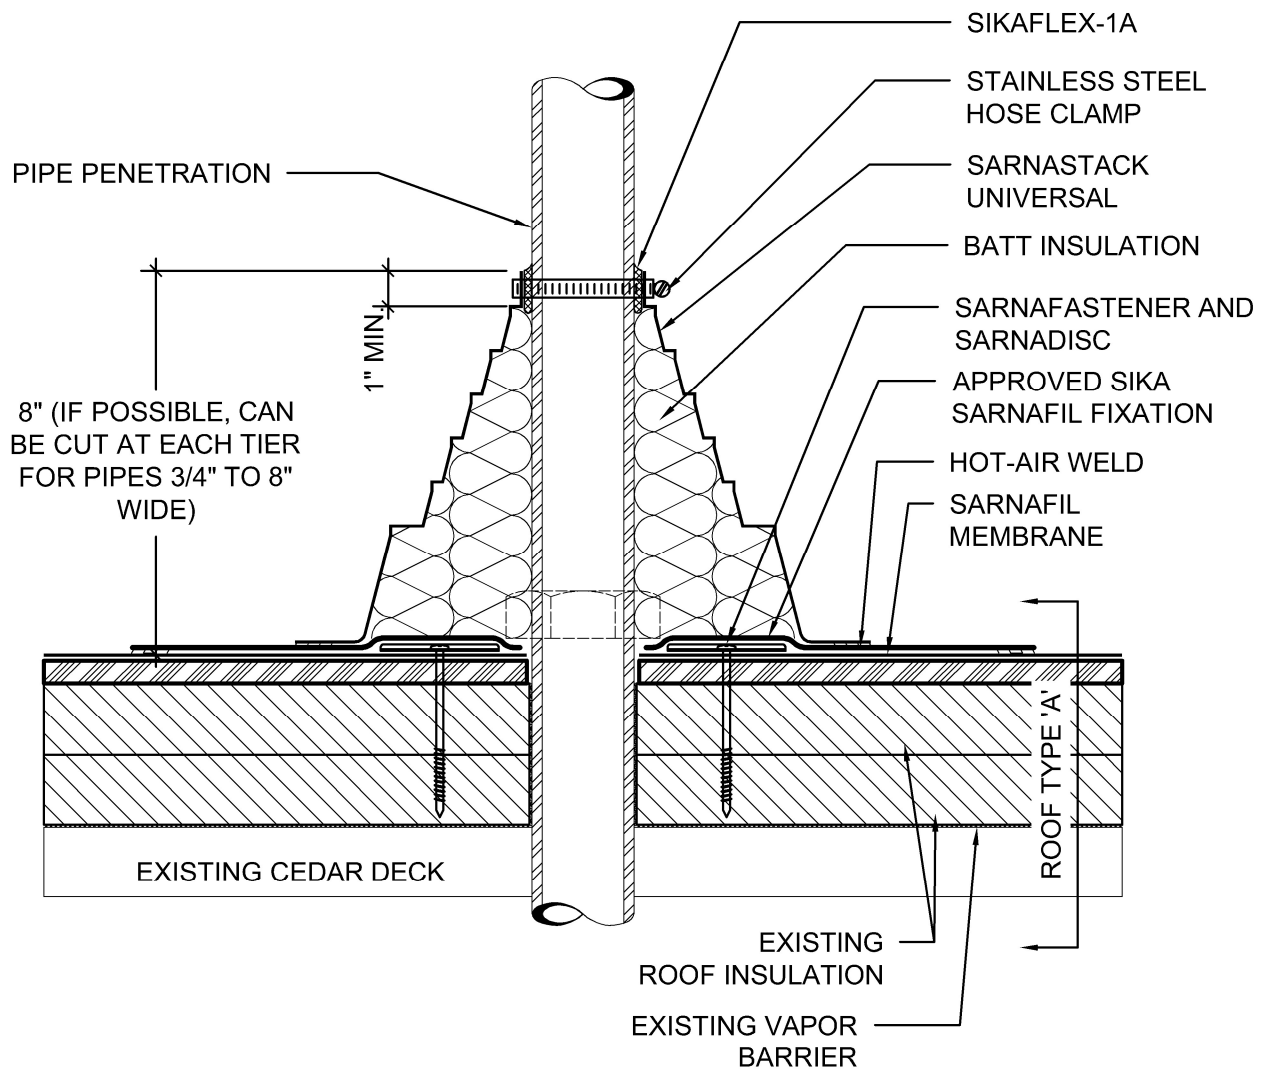

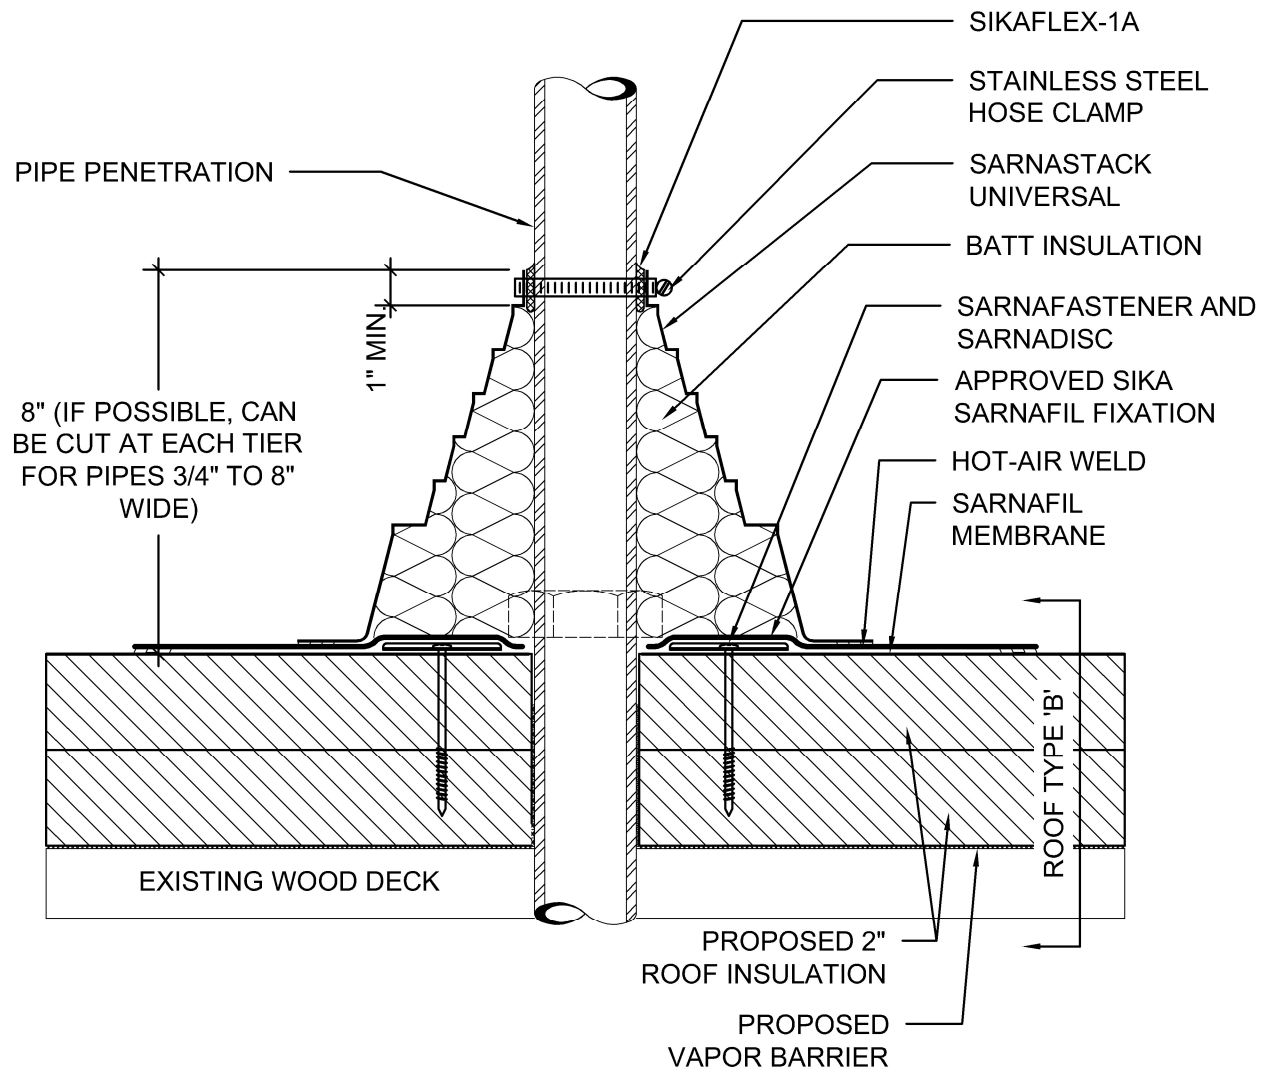

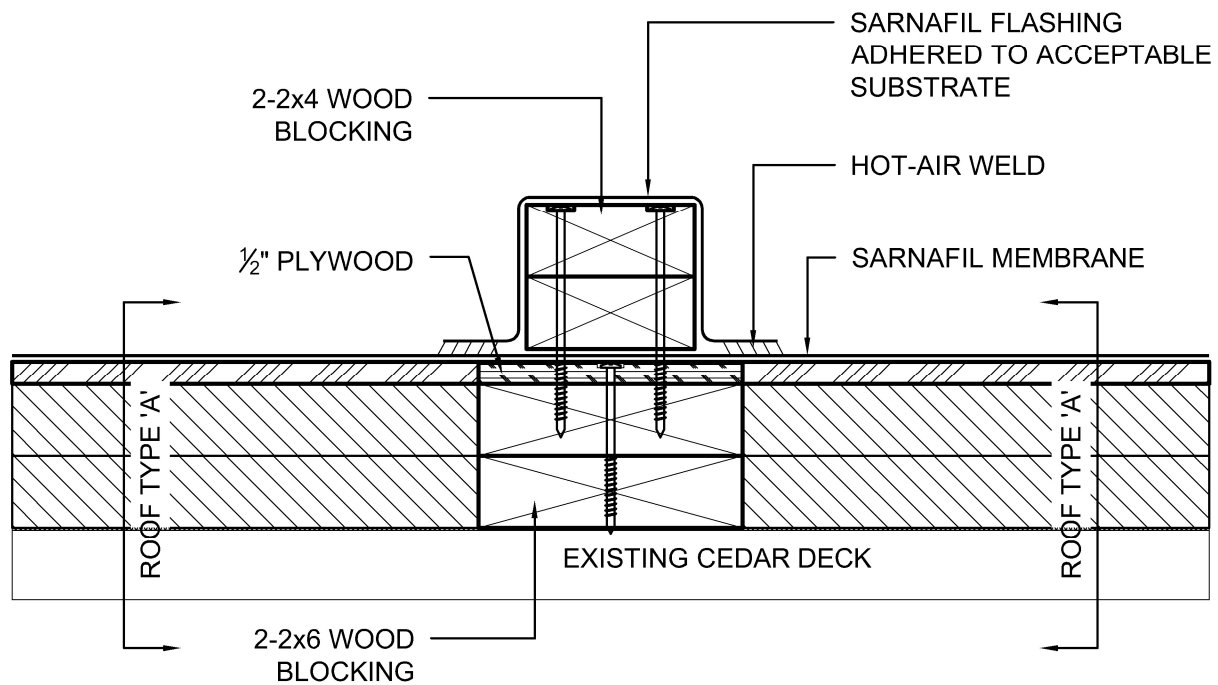

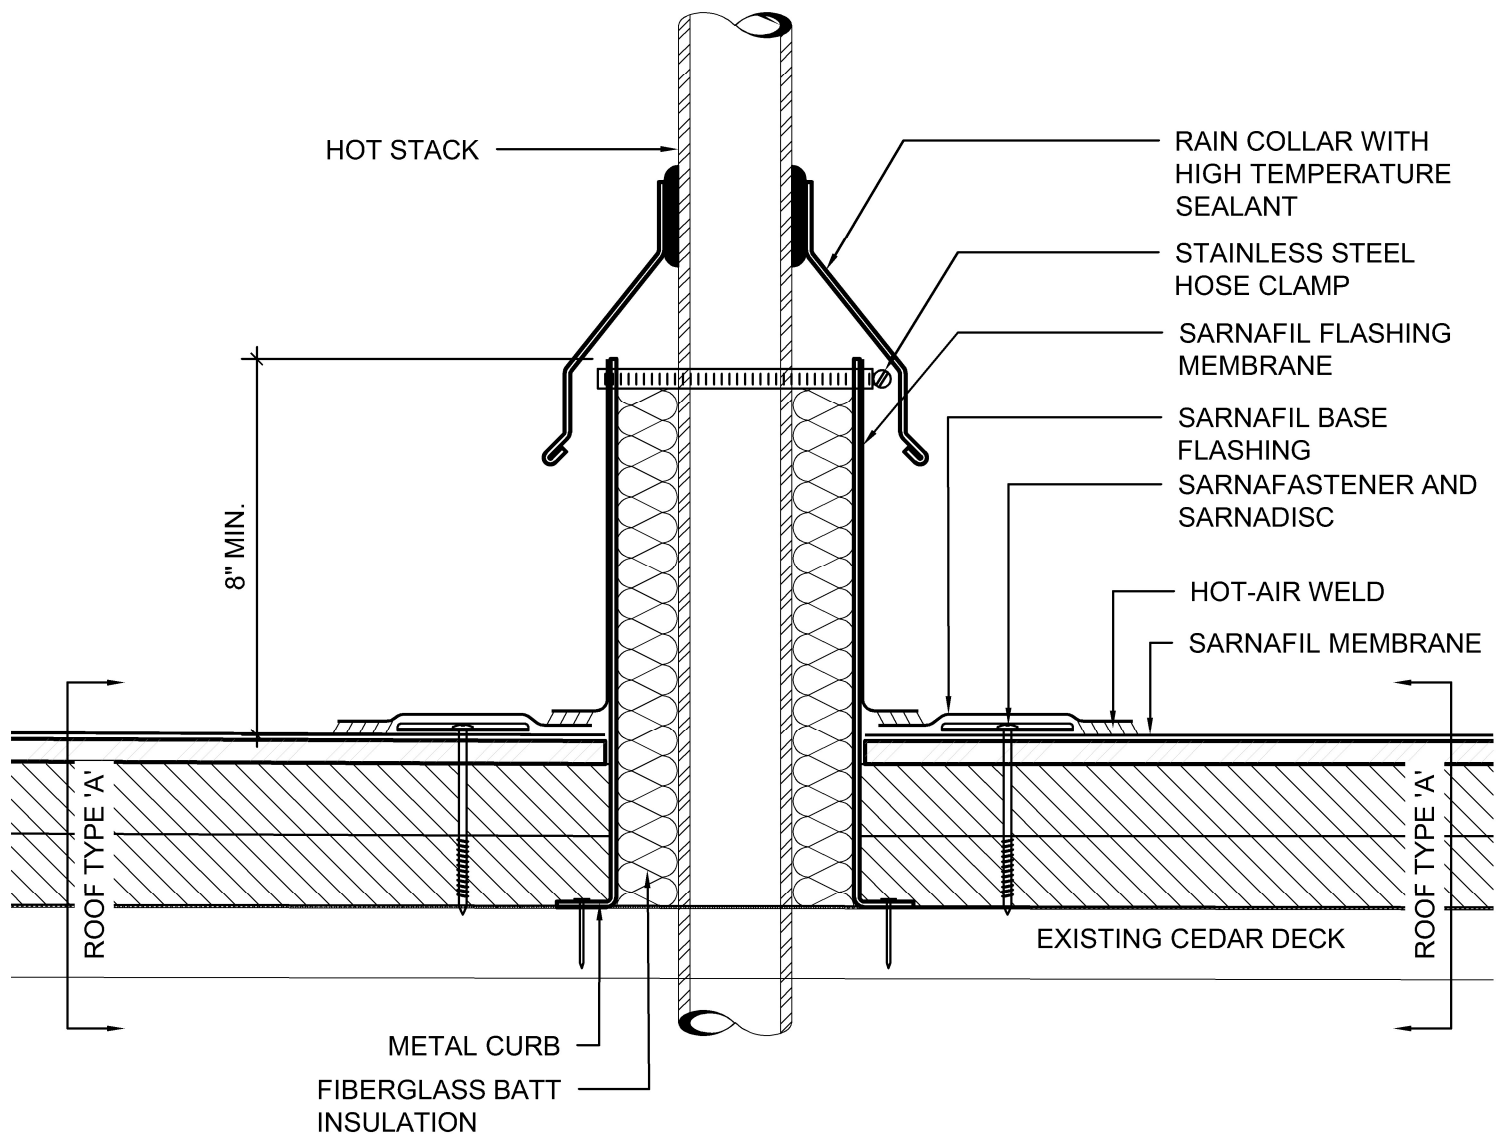

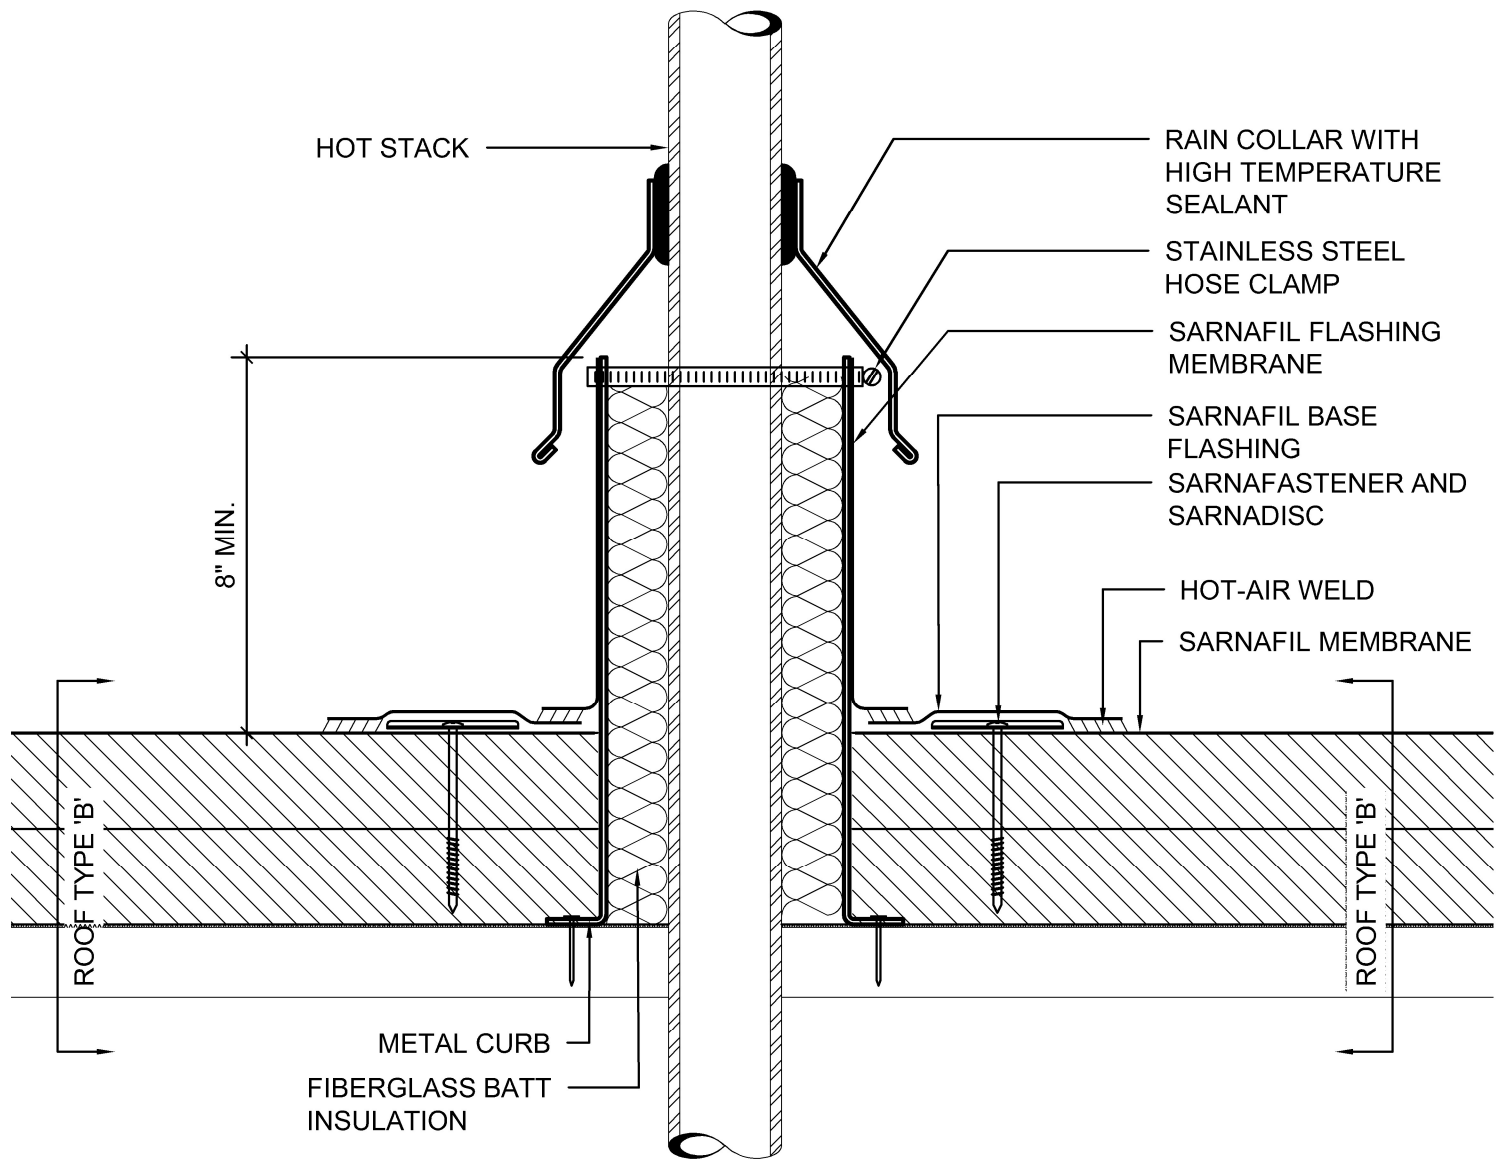


HEATED STACK FLASHING AT
 ROOF TYPE 'B'


Don Shepherdson Arena in New
 Liskeard


SRP Building Products Inc.


DATE	2025-07-17
PROJECT	
DRN. BY	A.A.L
SCALE	3"=1'-0"
REVIEWED BY	M.R
BCIN	


D6

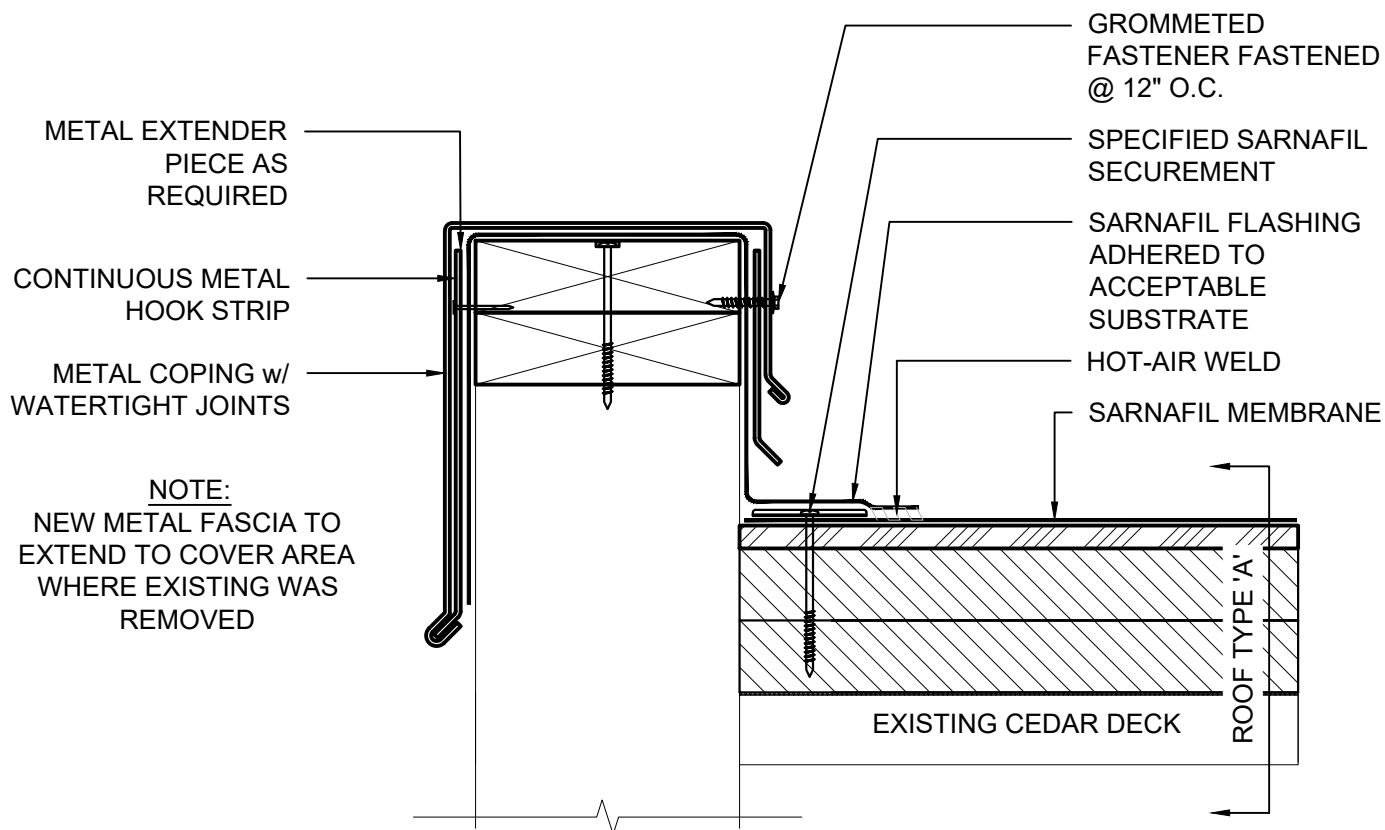


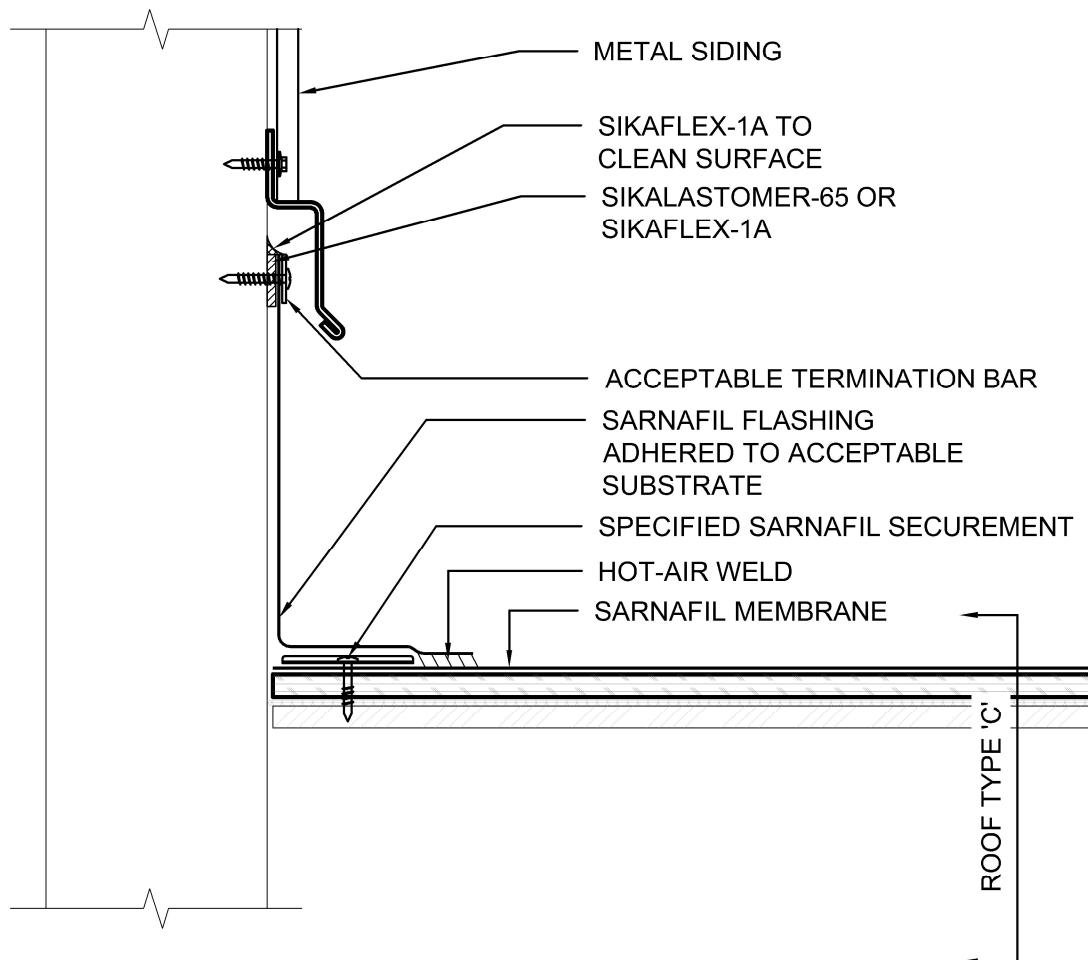


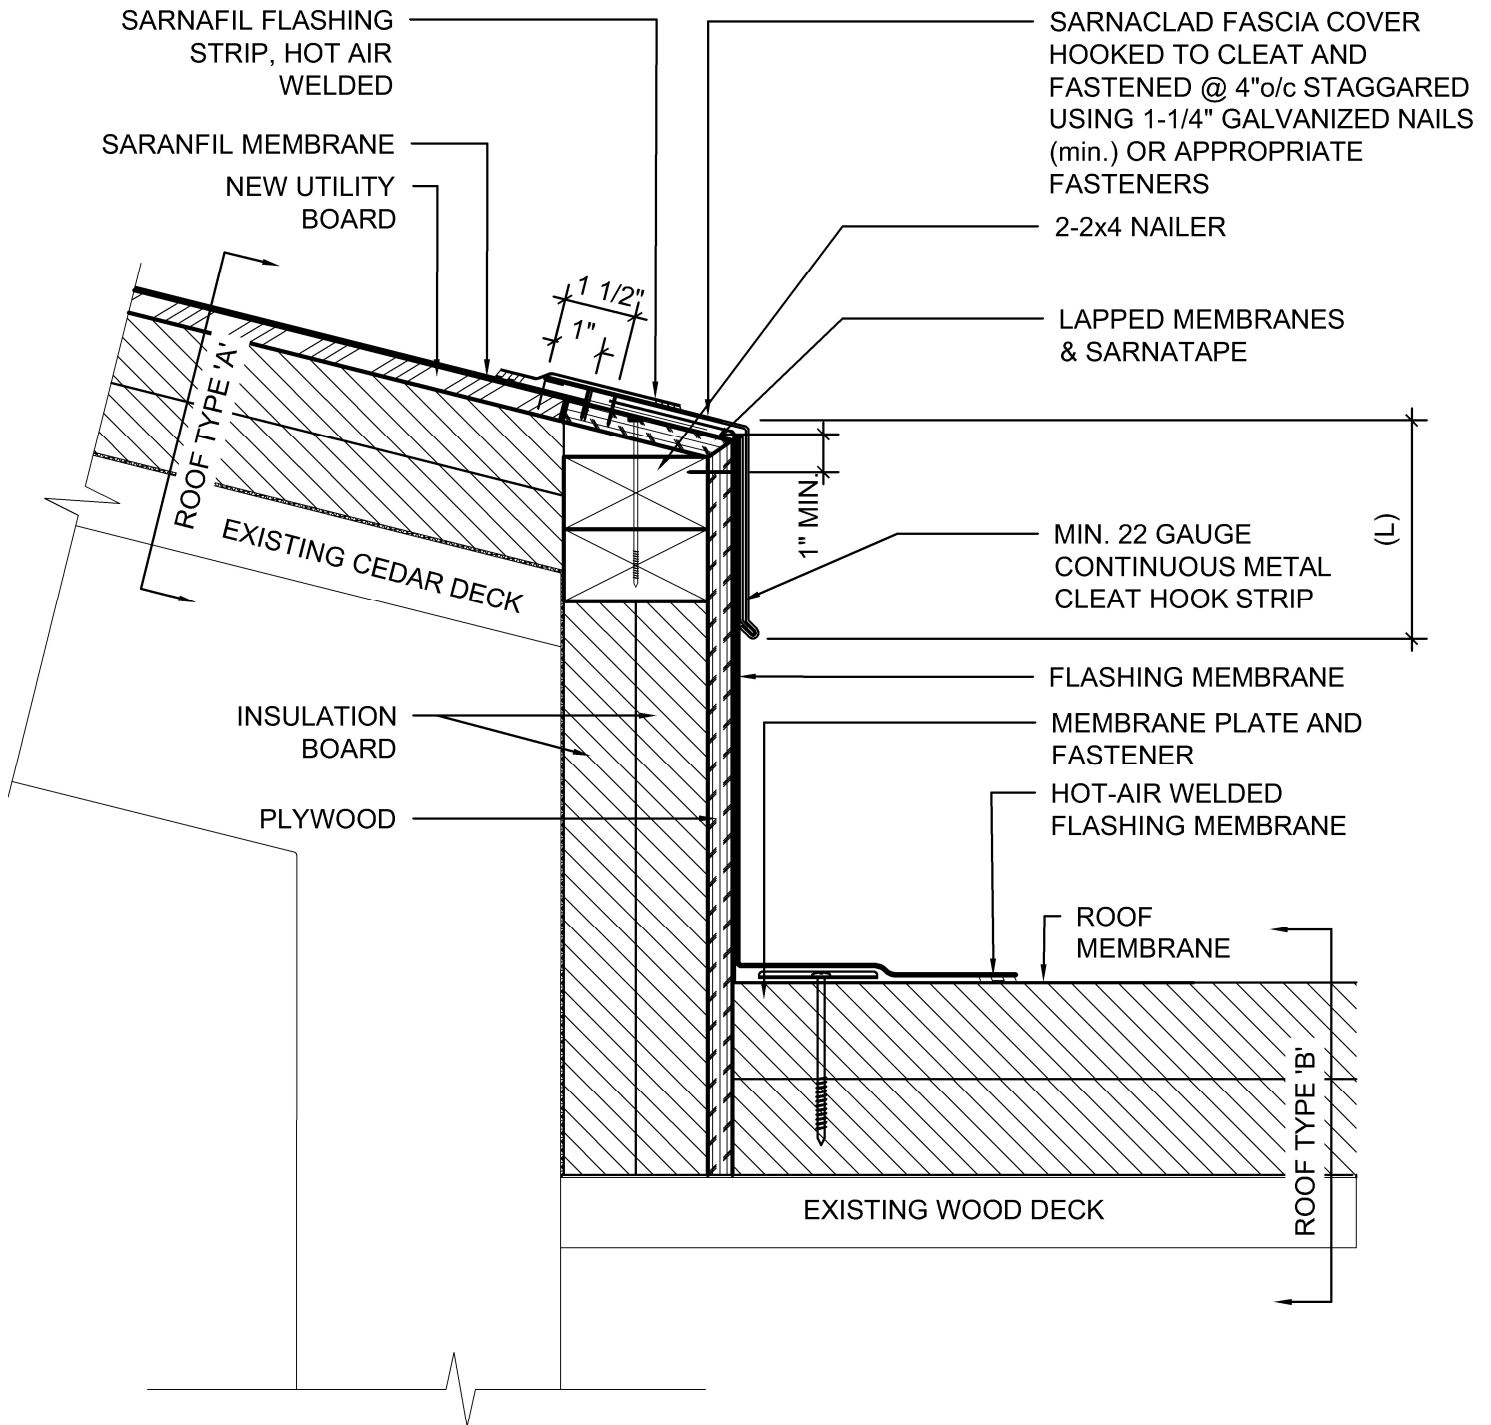


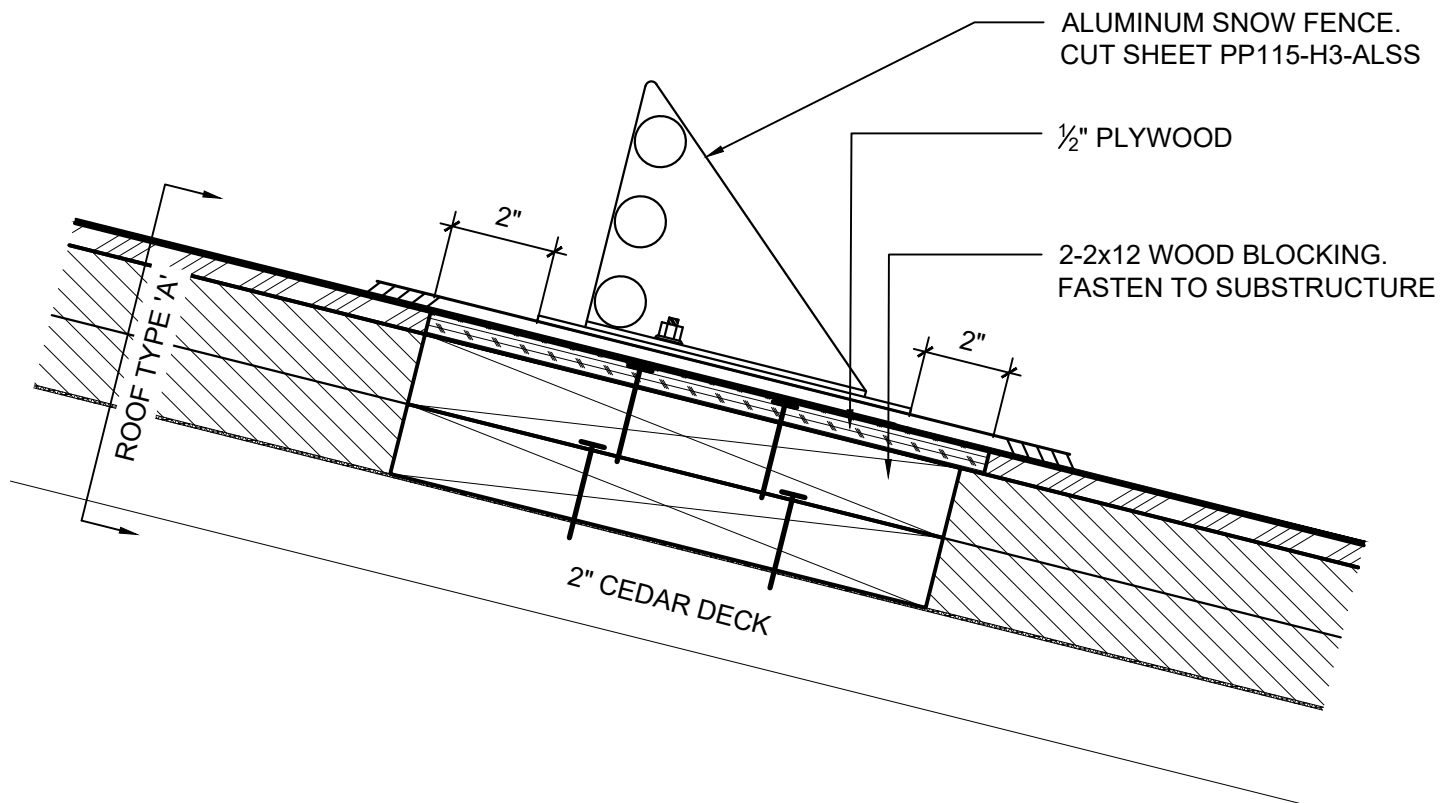


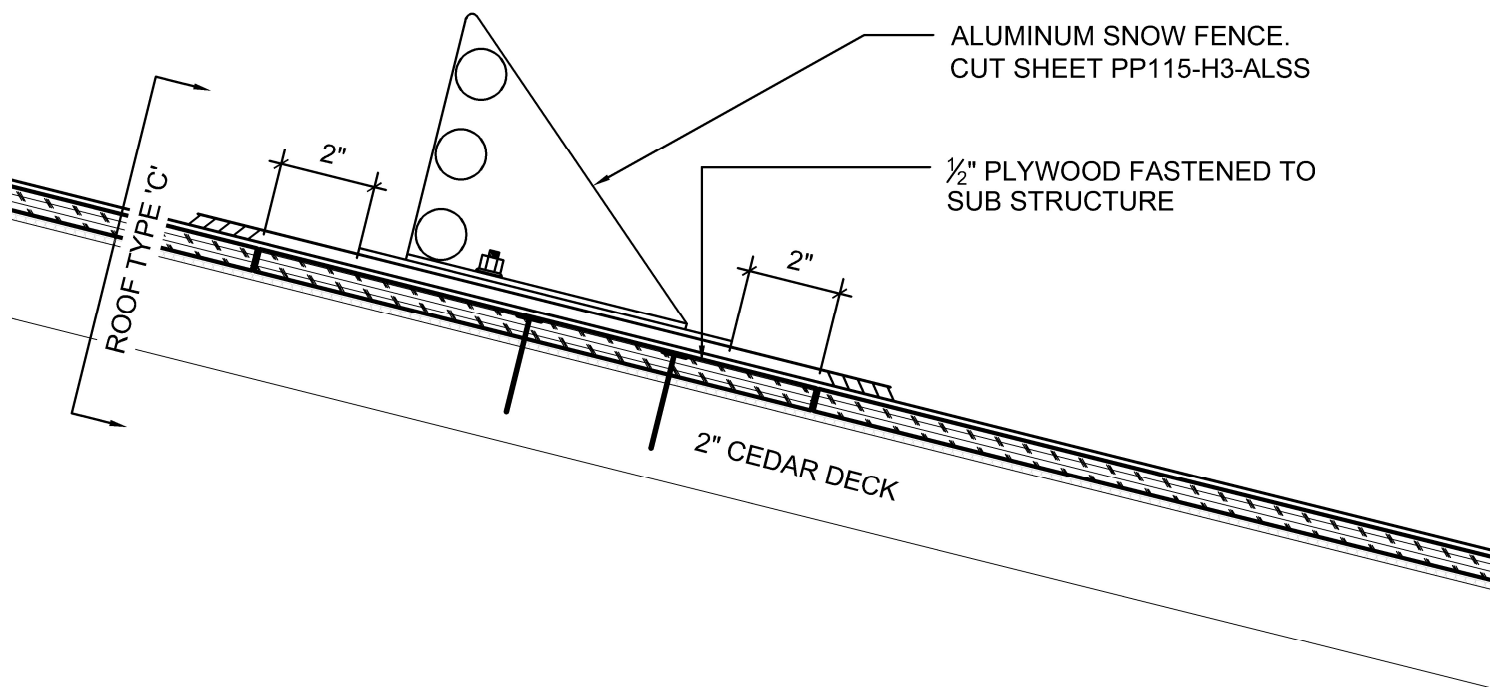


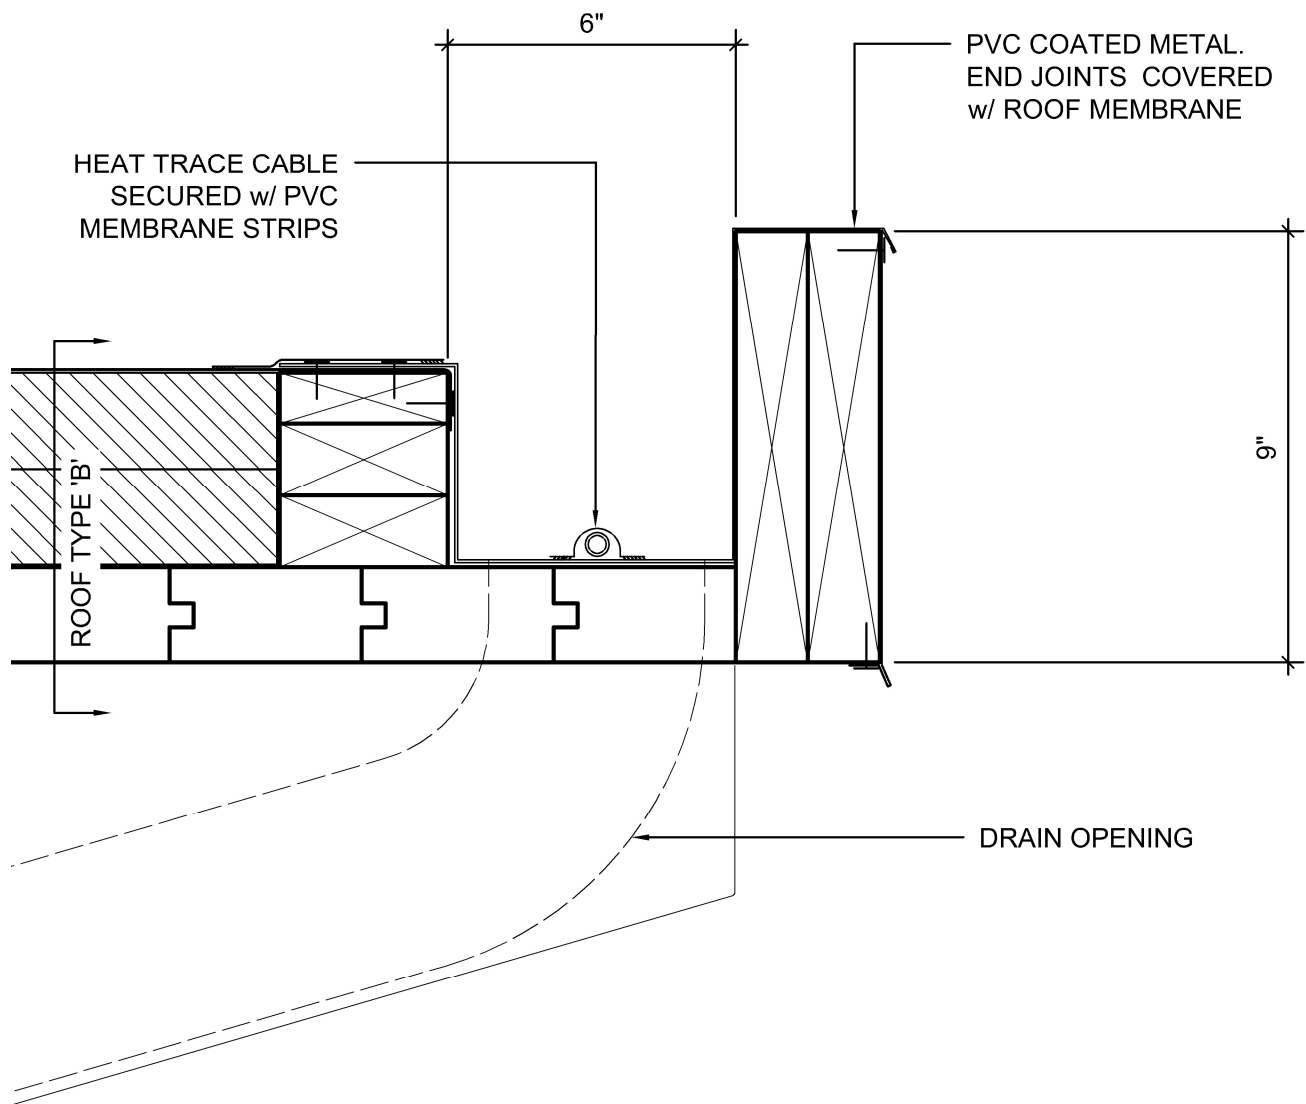

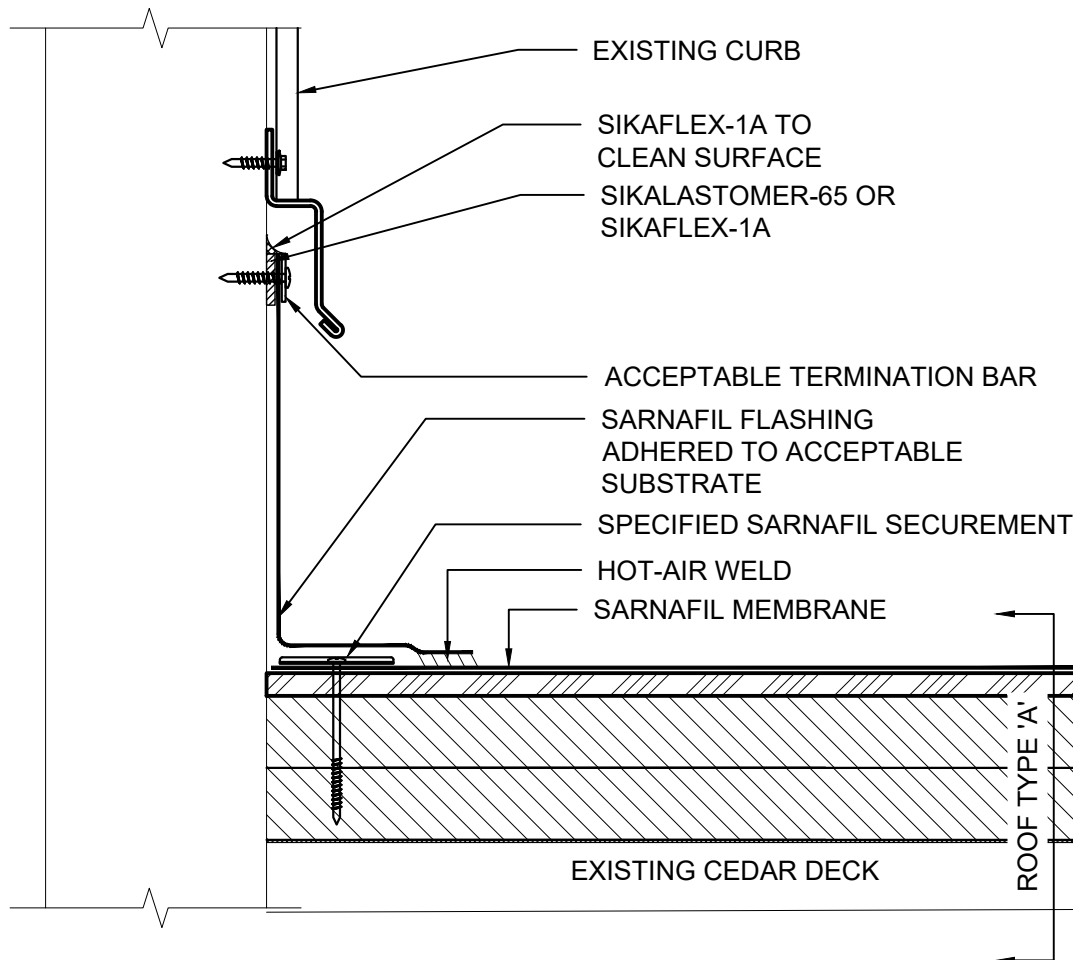

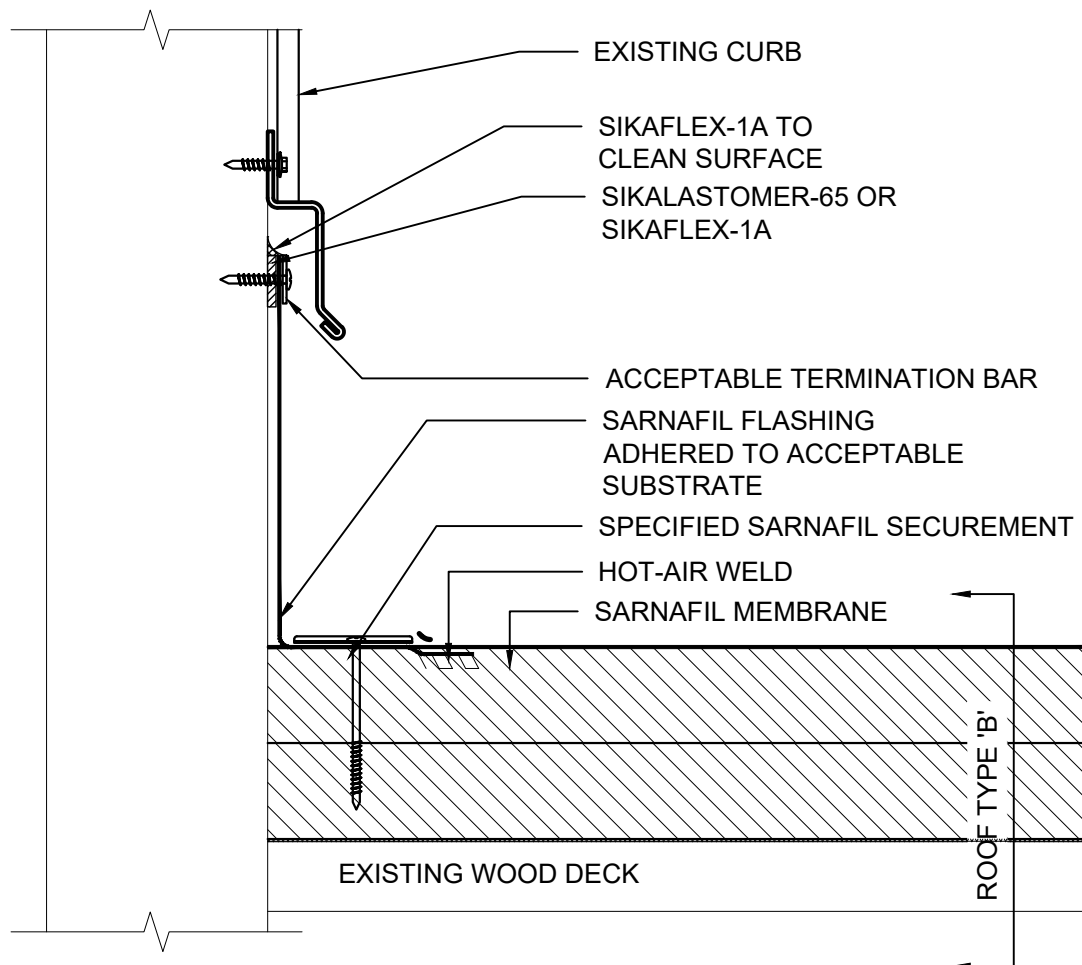

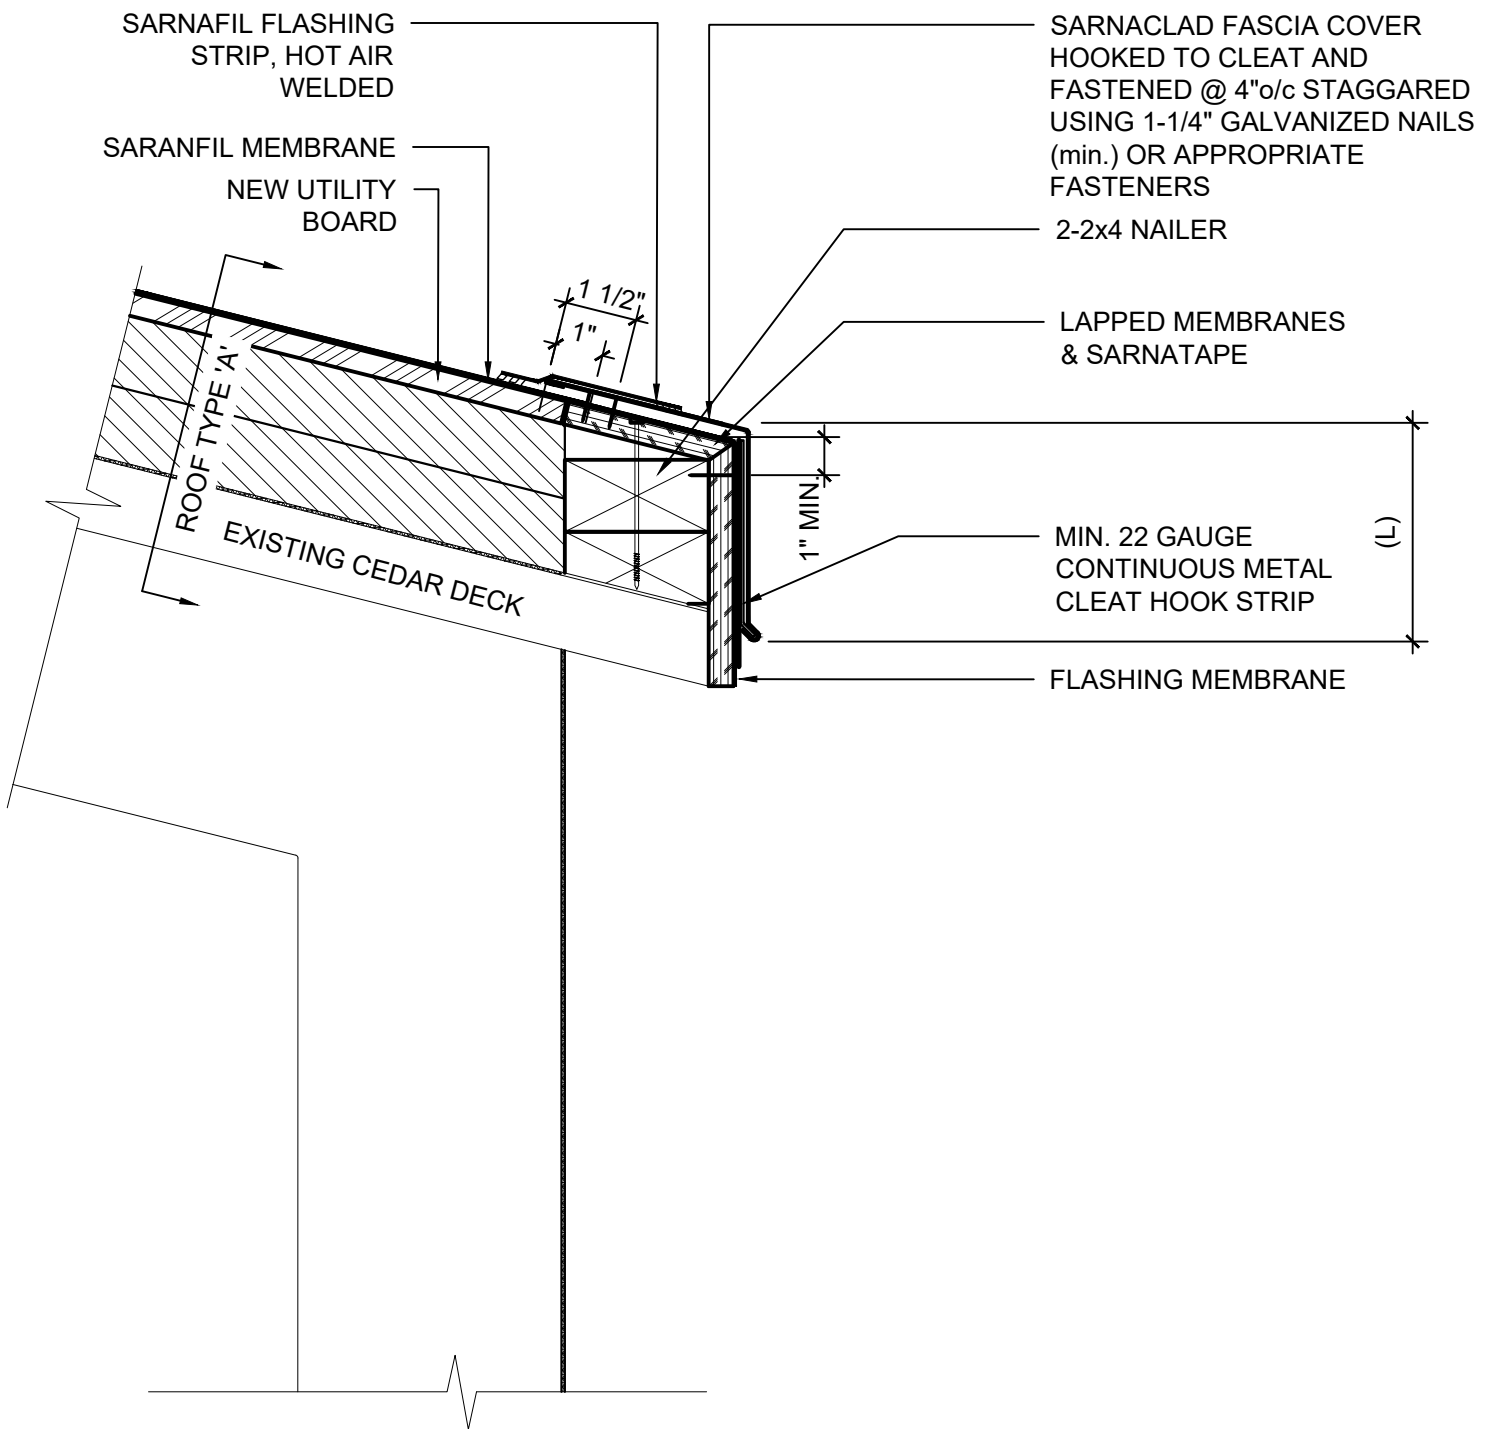


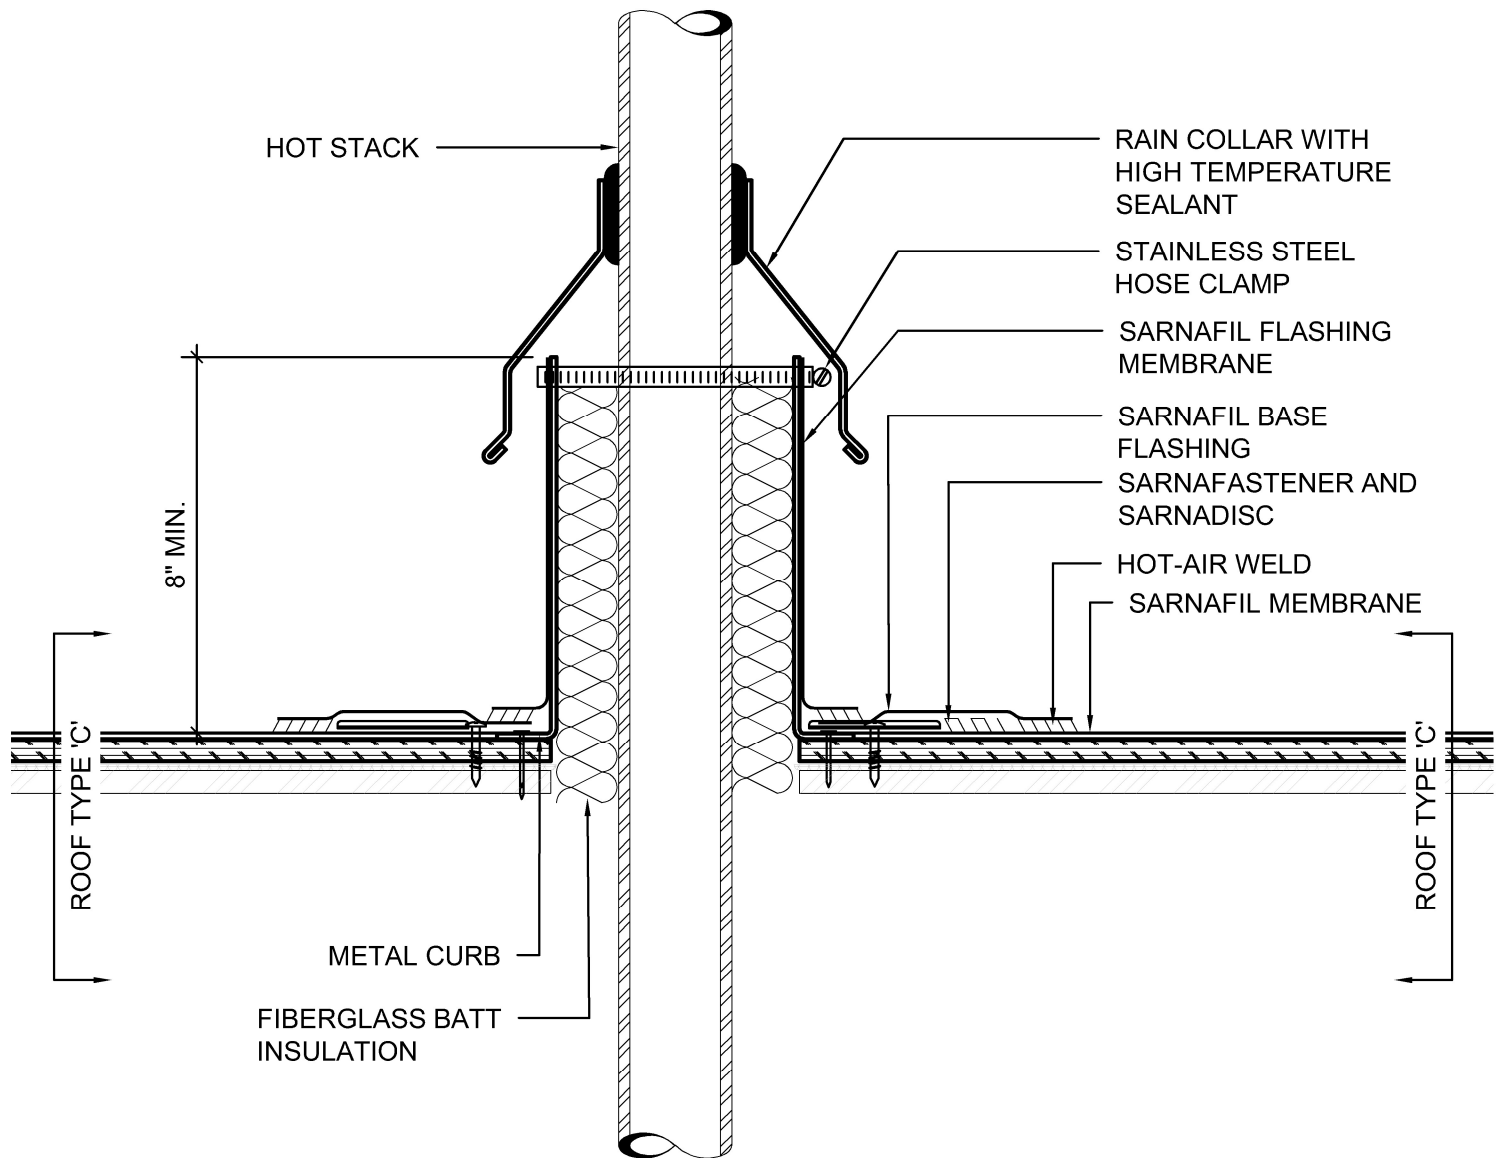

SNOW FENCE

Cut Sheet - BASE SS 6X8-100 (PP115 BASE PLATE)

1. Installation to be completed in accordance with manufacturer's written specifications and installation instructions.
2. See spec sheet or contact manufacturer for detailed material, finishes, and configuration options.
3. Contact manufacturer for detailed layout.
4. Do not scale drawings.
5. Subject to change without notice.

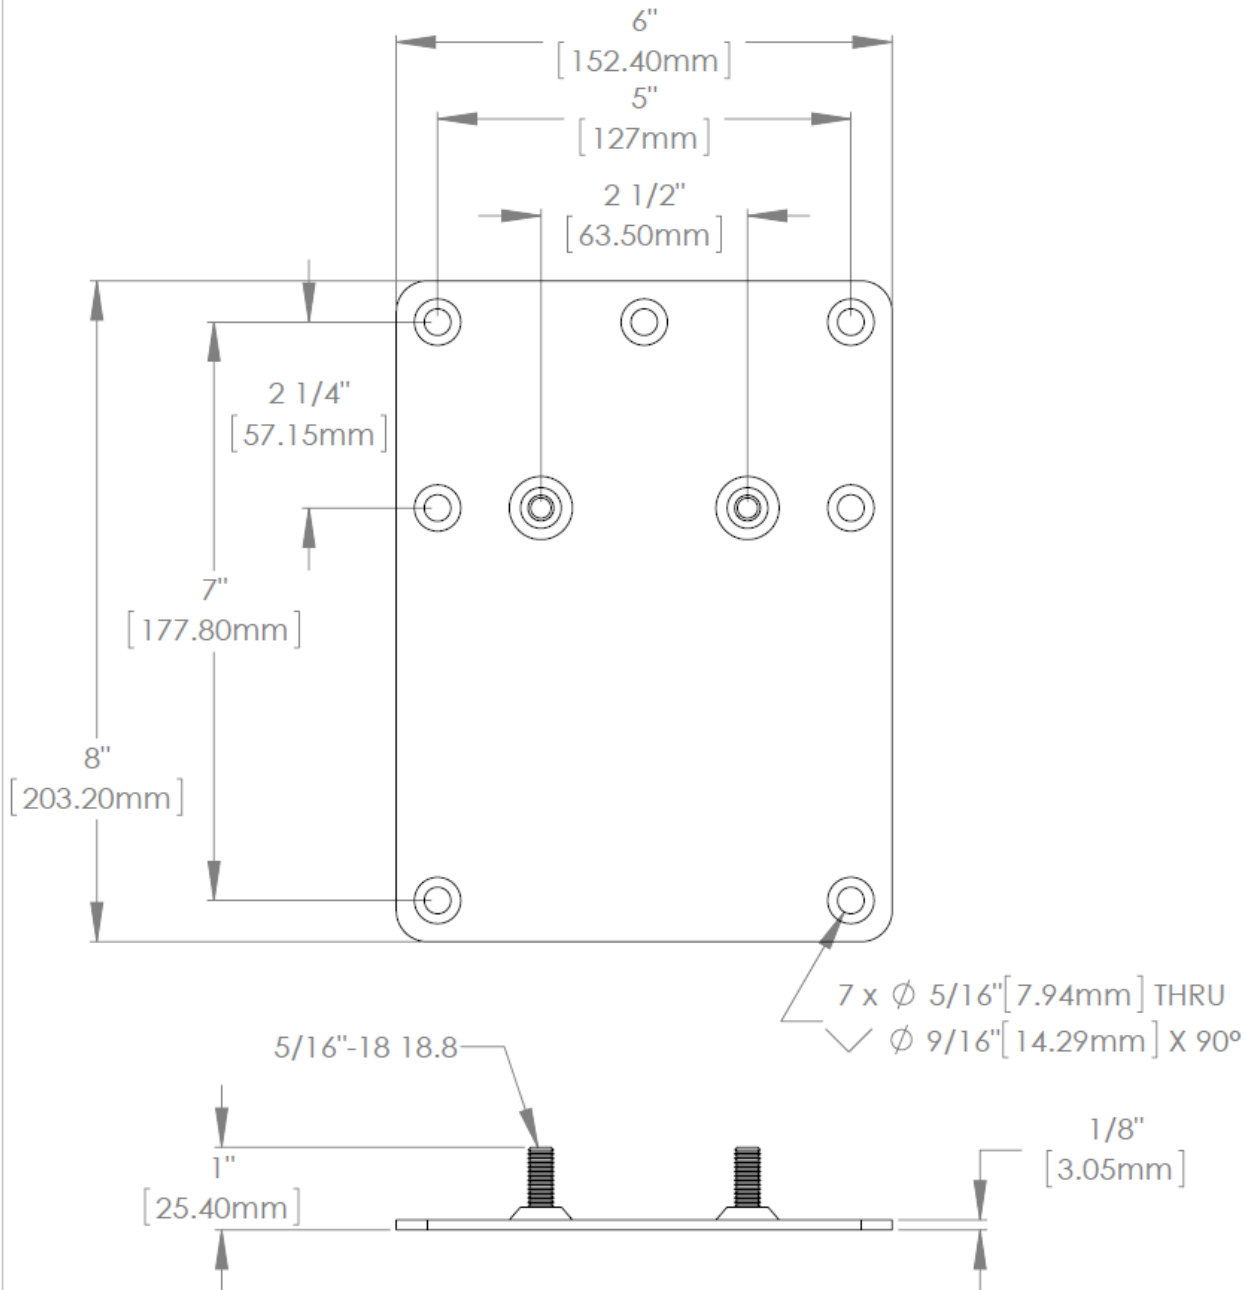


289 Harrel Street
Morrisville, VT 05661
Phone: 1.888.766.4273
Fax: 1.888.766.9994
Email: Info@alpinesnowguards.com

Scale: 1:2

2/14/2018

Assembly Sheet - PP115 (ALL CONFIGURATIONS)

1. Installation to be completed in accordance with manufacturer's written specifications and installation instructions.
2. See spec sheet or contact manufacturer for detailed material, finishes, and configuration options.
3. Contact manufacturer for detailed layout.
4. Do not scale drawings.
5. Subject to change without notice.

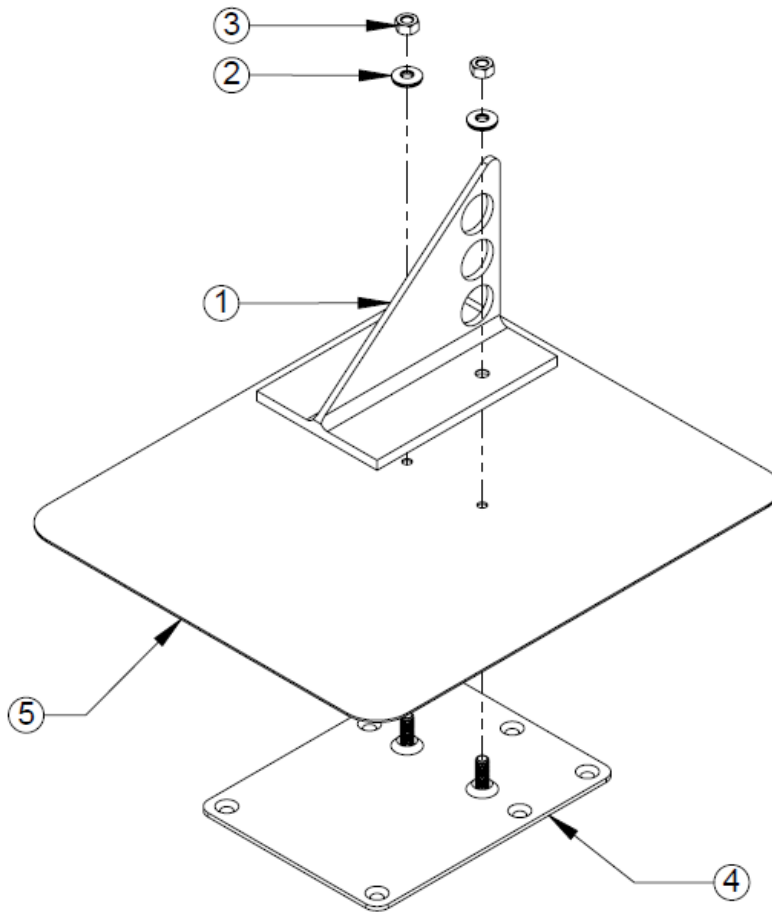

ITEM NO.	Part Code	DESCRIPTION	QTY
1	KIT-145 BRACKET (3-PIPE SHOWN)	KIT-145 BRACKET (2-PIPE, 3-PIPE, OR HI HOLE OPTIONS)	1
2	W-NEO SS-.313	SS NEO WASHER .313 ID (INCLUDED IN POLYKIT 145)	2
3	N-HX SS-.3125-18	NUT SS HEX FINISHED .3125-18 (INCLUDED IN POLYKIT 145)	2
4	BASE SS 6X8-100	SS 6X8-100 BASE PLATE	1
5	TARGET PATCH FLASHING	TARGET PATCH FLASHING (CUSTOMER SUPPLIED)	As Needed



289 Harrel Street
 Morrisville, VT 05661
 Phone: 1.888.766.4273
 Fax: 1.888.766.9994
 Email: Info@alpinesnowguards.com

Scale: 1:4





3/15/2018

Cut Sheet - PP115-H3-ALSS

1. Installation to be completed in accordance with manufacturer's written specifications and installation instructions.
2. See spec sheet or contact manufacturer for detailed material, finishes, and configuration options.
3. Contact manufacturer for detailed layout.
4. Do not scale drawings.
5. Subject to change without notice.

Available Finishes

- ☐ Mill Finish (Standard)
- ☐ RAL Tiger Drylac Powder Coating
- Color Code: _____

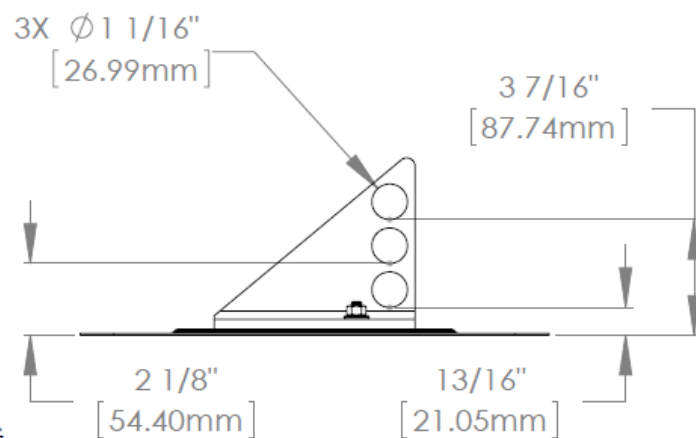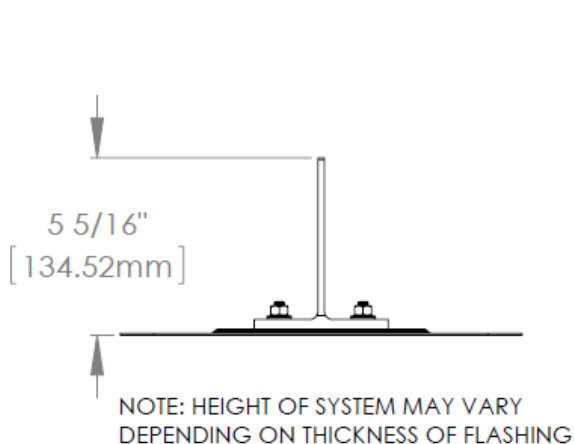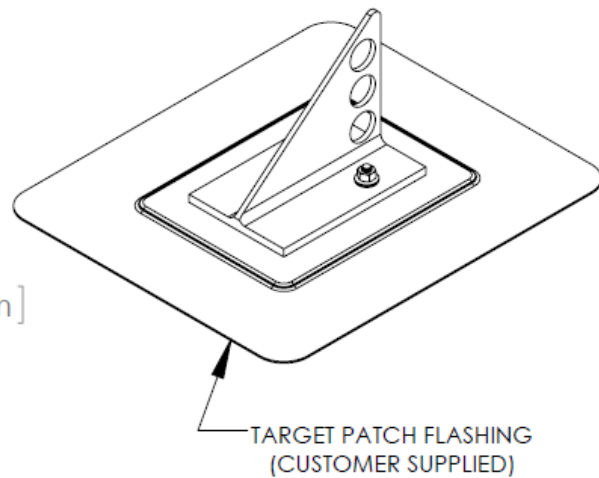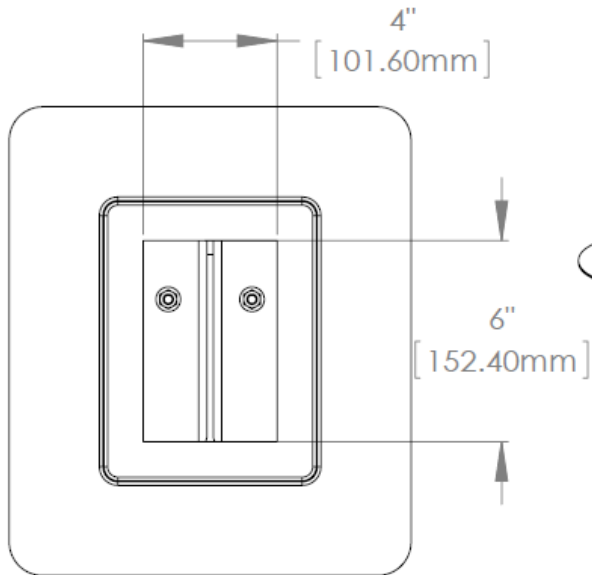


289 Harrel Street
Morrisville, VT 05661
Phone: 1.888.766.4273
Fax: 1.888.766.9994
Email: Info@alpinenowguards.com


Scale: 1:5

3/15/2018

WOOD BLOCKING – ROOF TYPE A

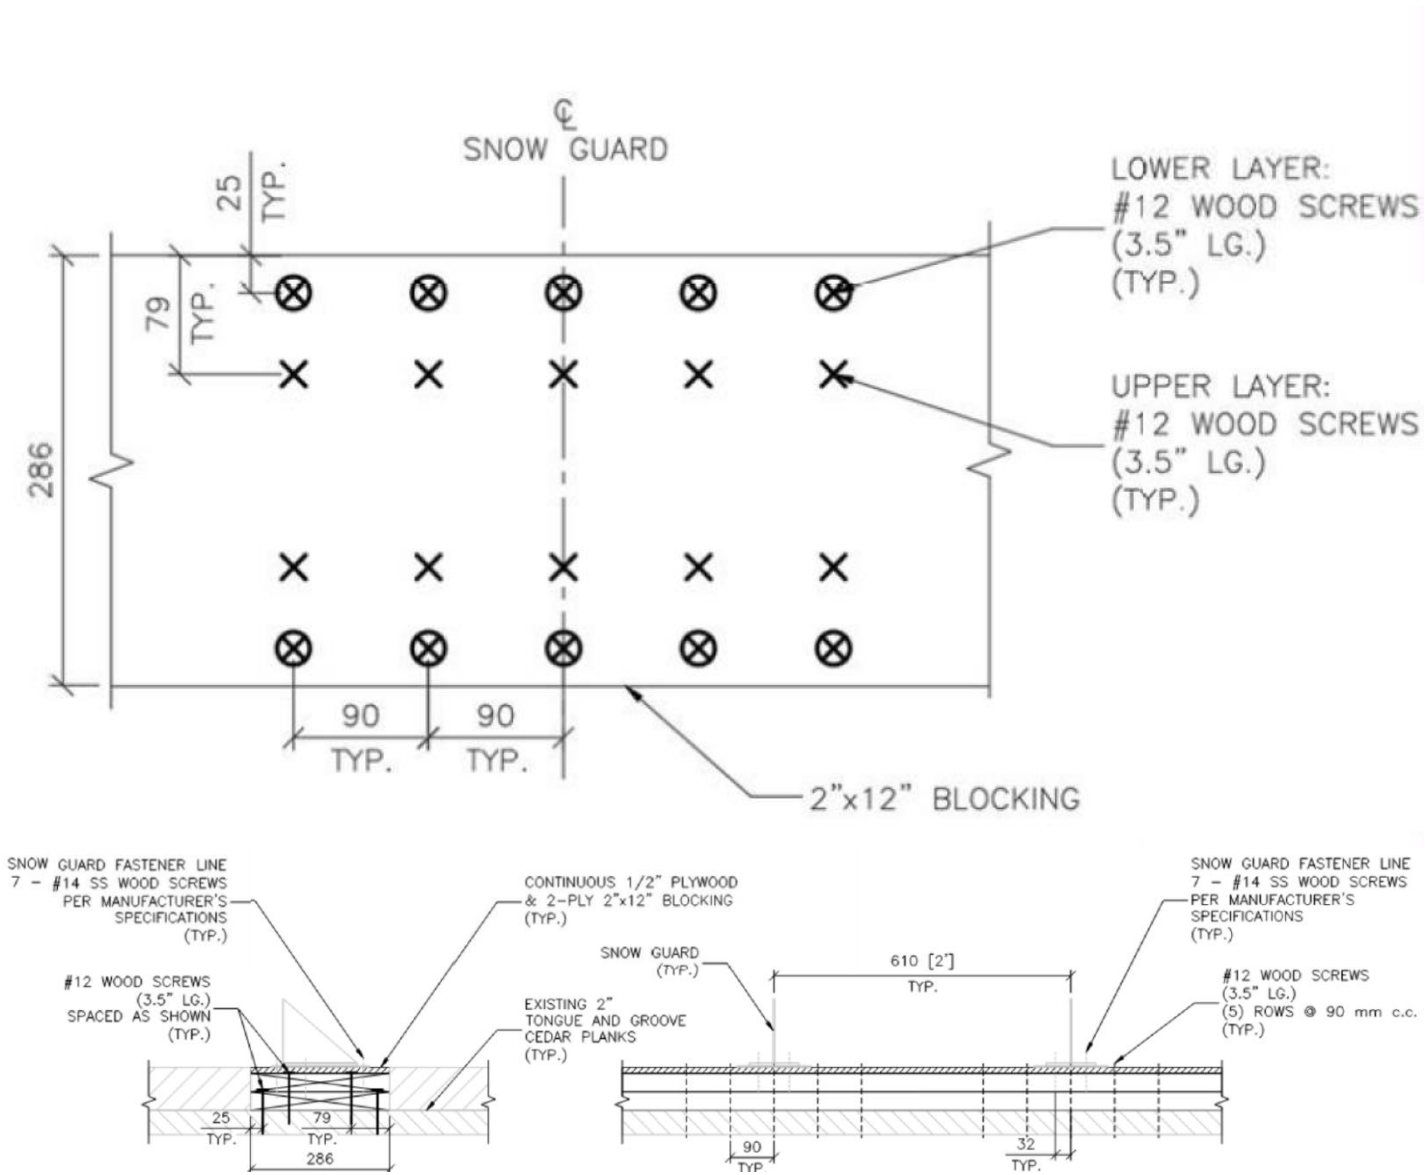

WOOD BLOCKING – ROOF TYPE C

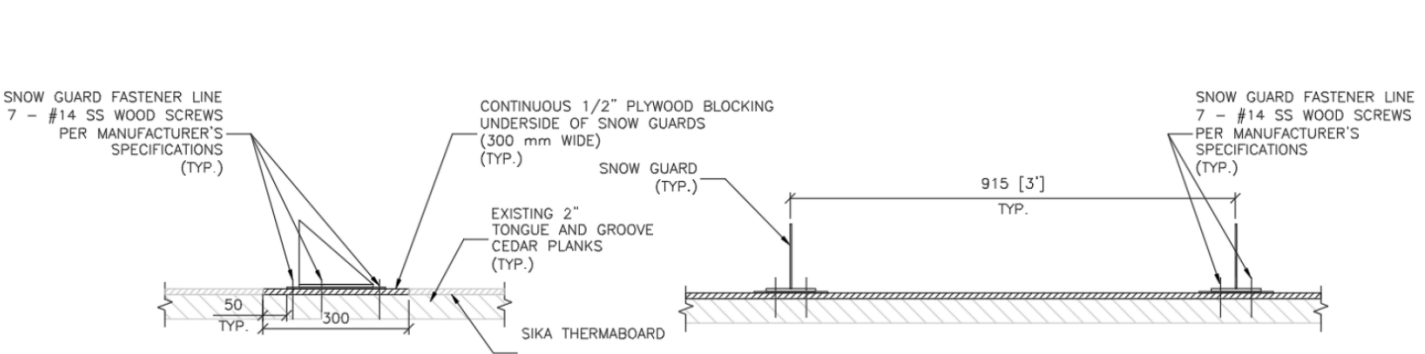


Cut-Test Images

Roof Type A:



Coverboard and Cap Sheet

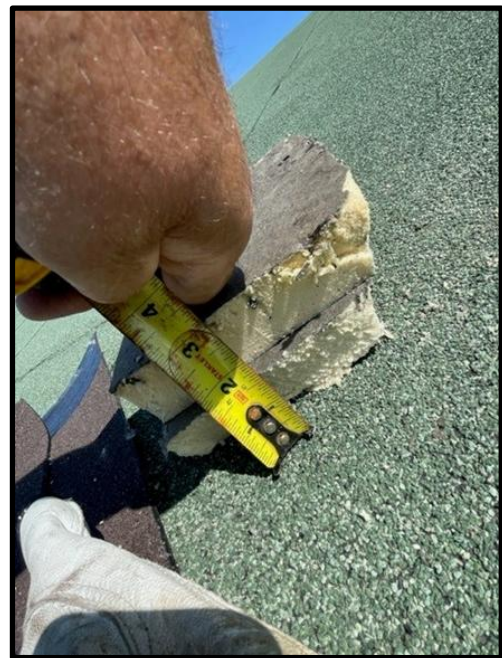

Insulation

Roof Type B:



Conduit on Deck



Insulation